A3

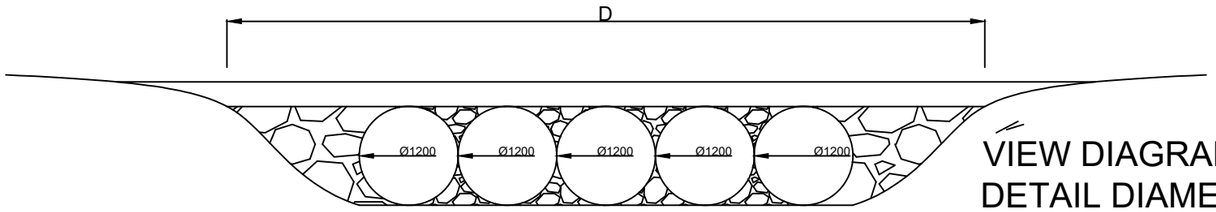

VIEW DIAGRAM "A" FOR DETAIL DIAMENSION

T39 - 40 RIVER CROSSING

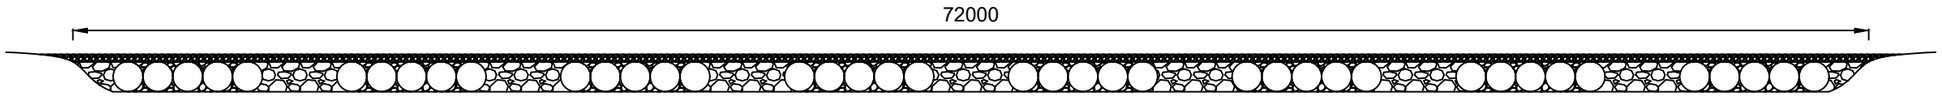

NAVALA RIVER CROSSING

VIEW DIAGRAM "A" FOR DETAIL DIAMENSION

DIAGRAM "A"

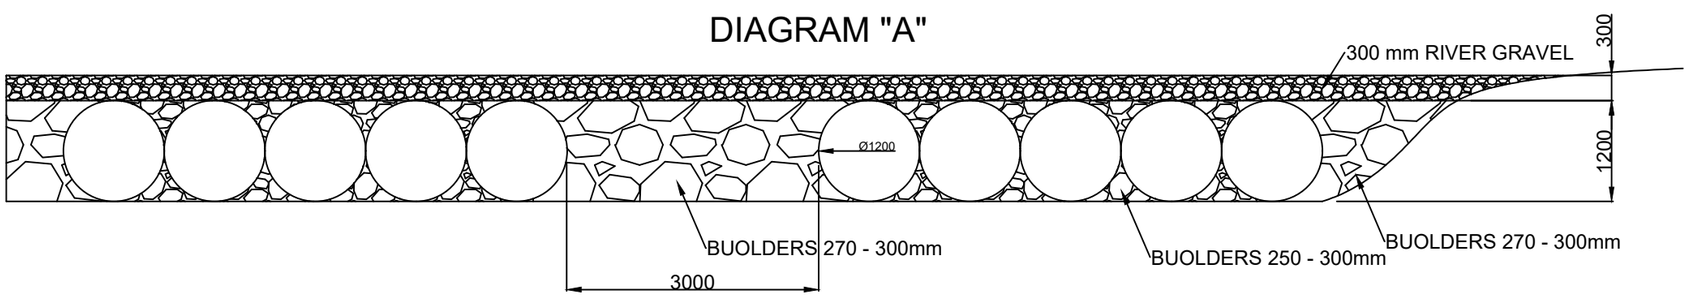

No.	REVISION	DATE	BY	CHK	PSD	APP
0						

EFL energising our nation

DRAWN	Amitesh	05/06/24
CHECKED		
GIS COORDINATOR		
TEAM LEADER DESIGN & PLANNING		
ENGINEER		
HEAD OF DEPARTMENT		

ENERGY FIJI LIMITED

T39/40 RIVER CROSSING
NAVALA RIVRE CROSSING
DESIGN

DRAWING NUMBER
A3

SCALE NTS