
 


LEGENDS

-  EXISTING FENCE
-  NEW FENCE
-  EXISTING CONTROL & POWER HOUSE BUILDING
-  NEW POWER & AUX TXFR & NER FOUNDATION PAD
-  AREA TO BE EXCAVATED
-  TREE

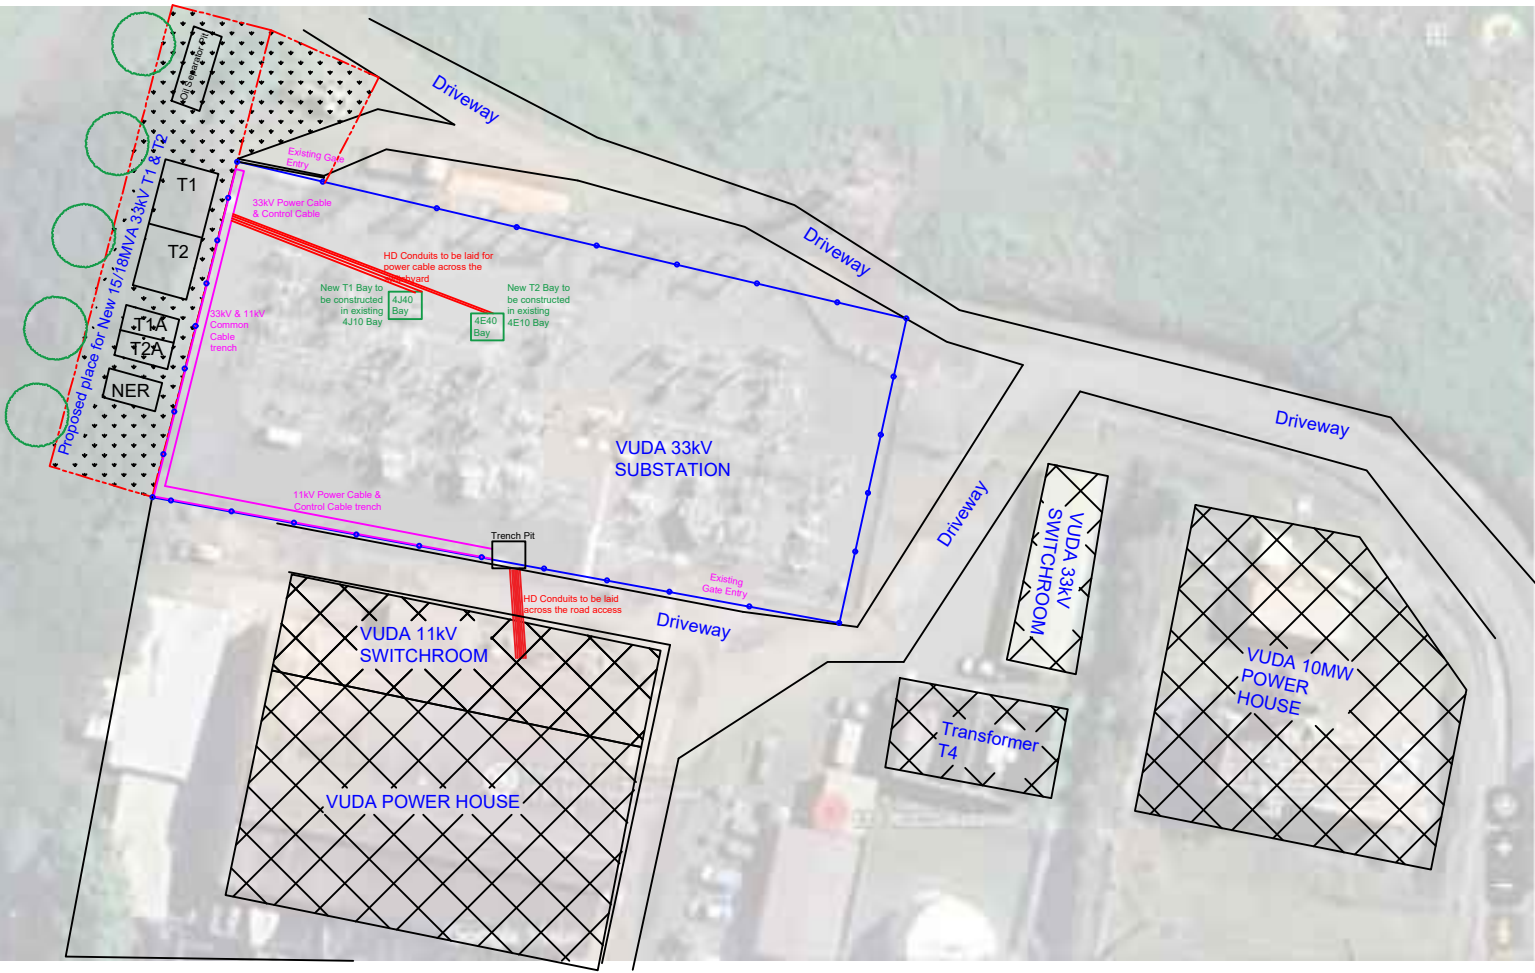

No	REVISION	DATE	BY	CHK	PSD	APP
2						
1	FIRST ISSUE	27.08.26	SP	AS		

DRAWING No.	TITLE
CAD FILENAME	VUDA 33KV SS SITE PRELIMINARY CONCEPT PLAN.DWG



DRAWN	SHAMIT P	27.08.26
CHECKED		
CHIEF DRAUGHTSMAN		
ENGINEER		
HEAD OF DEPARTMENT		

ENERGY FIJI LIMITED				DRAWING NUMBER			
VUDA 11kV/33kV SUBSTATION SITE LAYOUT PRELIMINARY GENERAL ARRANGEMENT				A1			
SCALE				N.T.S.			