




1 2 3 4 5 6 7 8 9 10 11 12

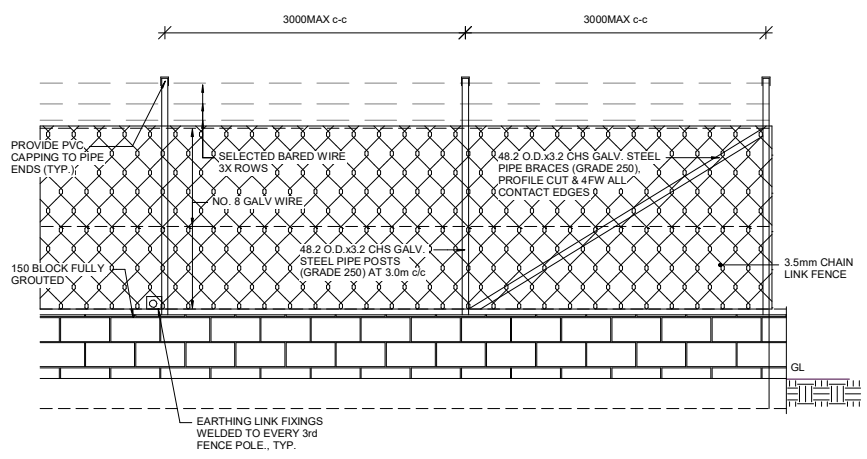

TYP. CHAIN LINK FENCE ELEVATION
1:20

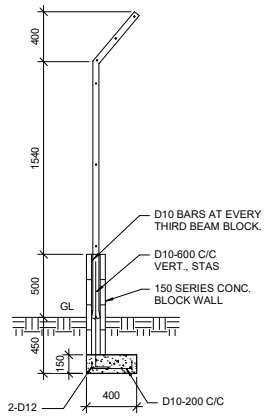


TYP. CHAIN LINK FENCE SECTION
1:20

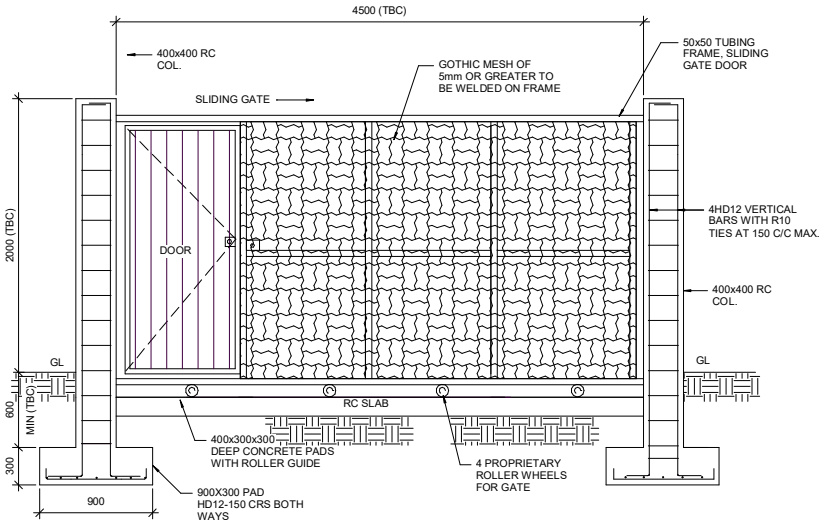


TYP. ROLLER LOCKABLE GATE
1:50


1 2 3 4 5 6 7 8 9 10 11 12

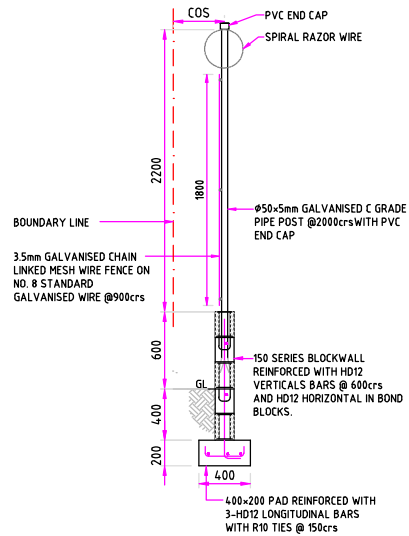


TYPICAL GALVANISED PIPE POST DETAIL
SCALE 1:25

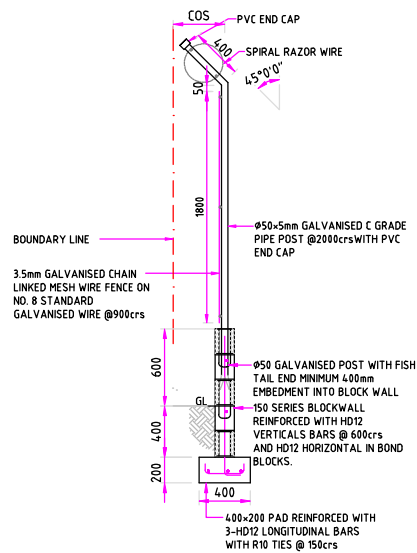


TYPICAL GALVANISED PIPE POST DETAIL
SCALE 1:25

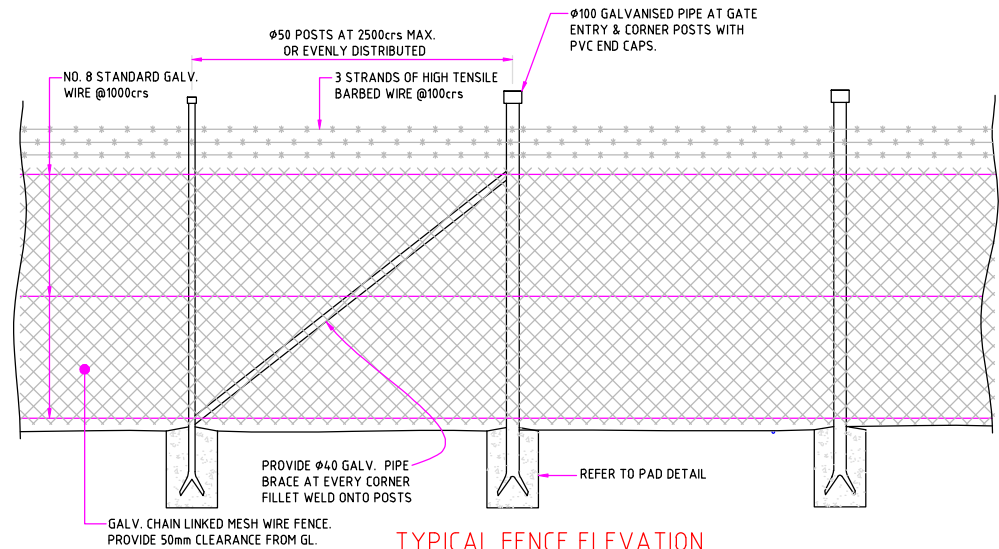

TYPICAL FENCE ELEVATION
NOT TO SCALE

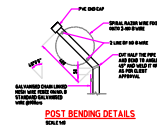

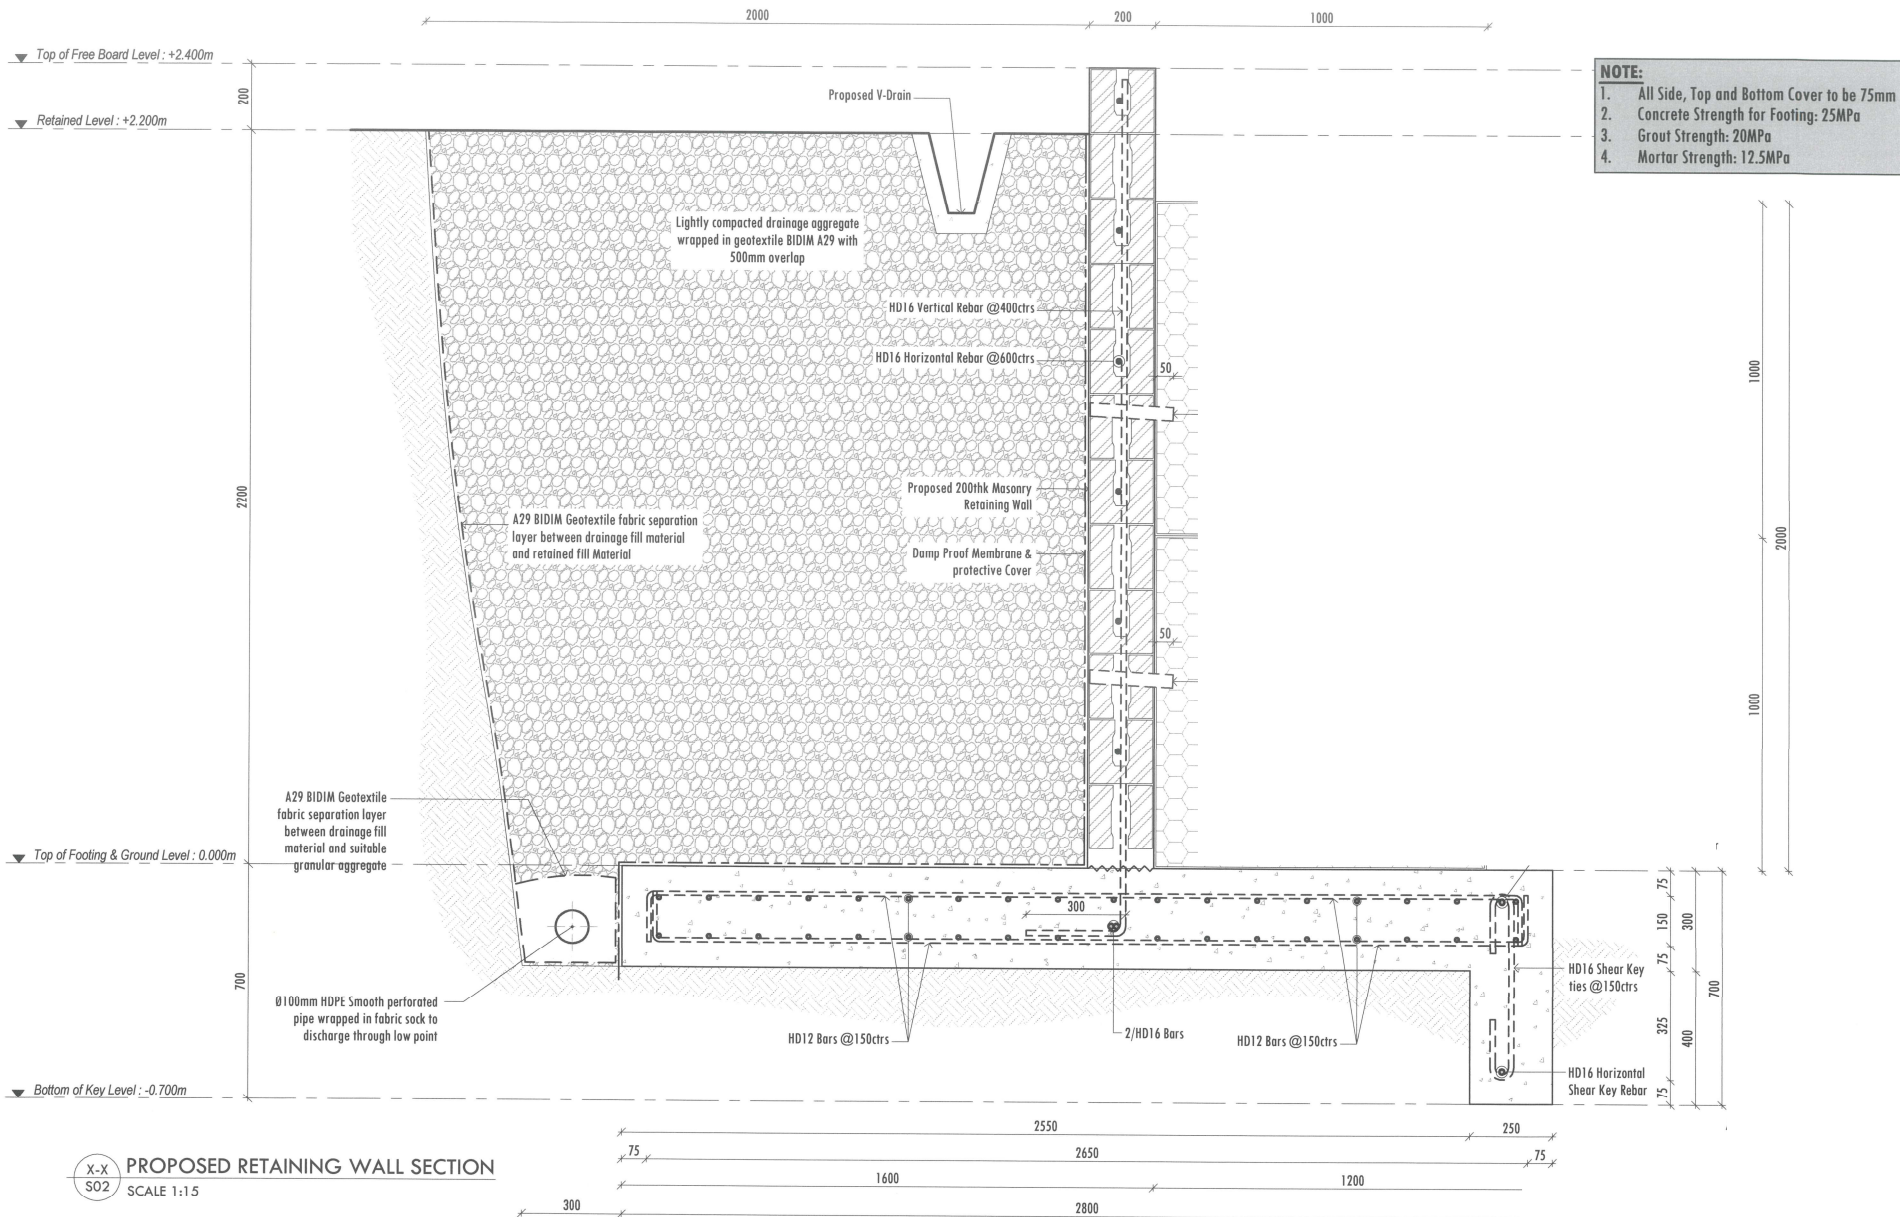

		Rev	Description	Date	Project Title: PROPOSED RETAINING WALL FOR ENERGY FIJI LIMITED	Drawing Title: PROPOSED RETAINING WALL CROSS- SECTION X-X	Scale (A3)	AS SHOWN	Project No
		0	Issued for Review	27.11.23			Drawn	IV	Drawing No.
		1	Issued for Construction	06.12.23			Design	PPL	S02 Rev 1
							Reviewed		
							Date	06.12.23	