




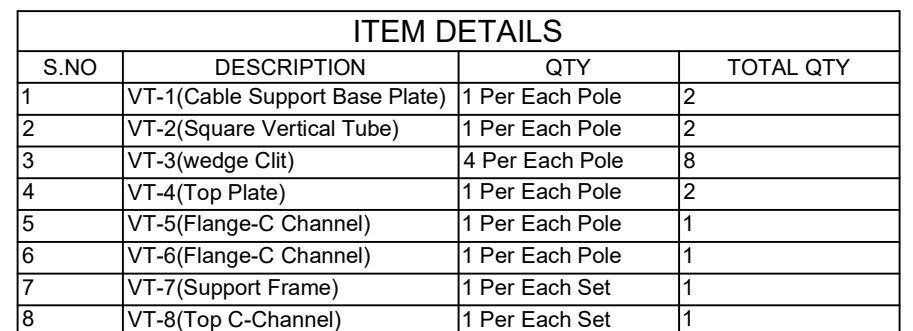


							REFERENCE		
A	ISSUED FOR PROCUREMENT	23.10.24	AK	AK					
No.	REVISION	DATE	BY	CBK	PSD	APP		DRAWING No.	TITLE

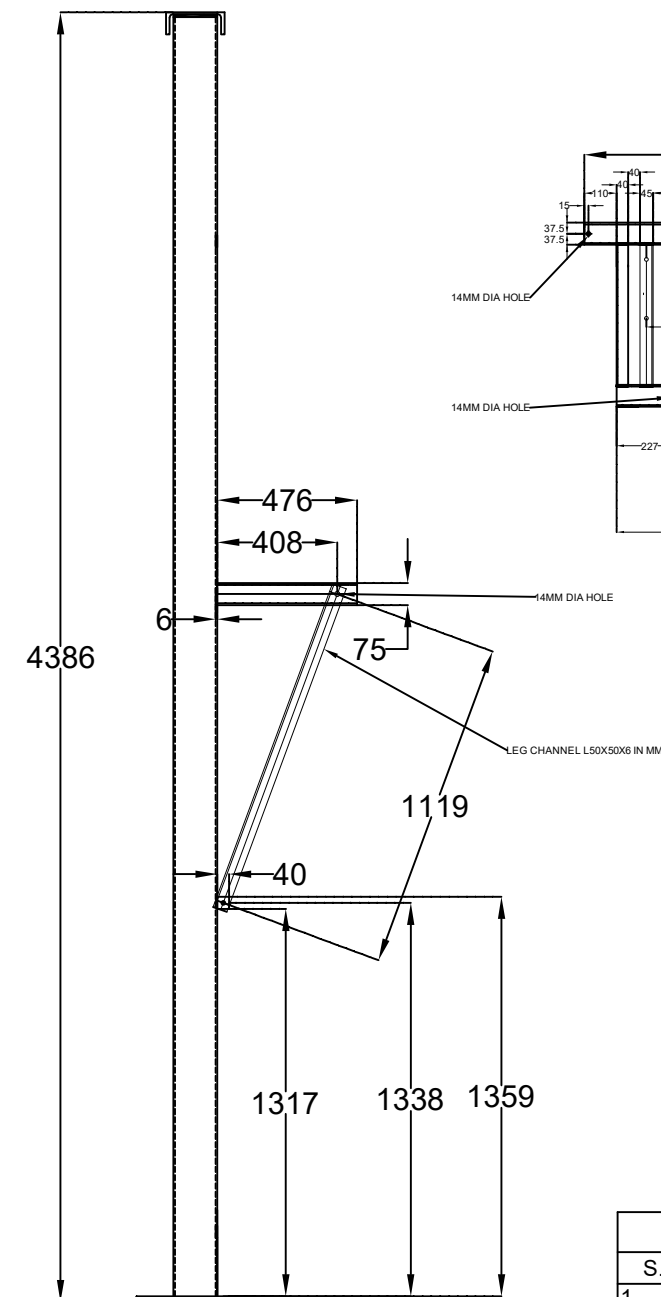

DRAWING NUMBER				
A3	41	E33	500	A
SCALE		NTS		

ITEM DETAILS			
S.NO	DESCRIPTION	QTY	TOTAL QTY
1	CS-1(Cable Support Base Plate)	1 Per Each Pole	4
2	CS-2(Square Vertical Tube)	1 Per Each Pole	4
3	CS-3(wedge Clit)	4 Per Each Pole	16
4	CS-4(Horizontal C-Channel)	2 per Set	4

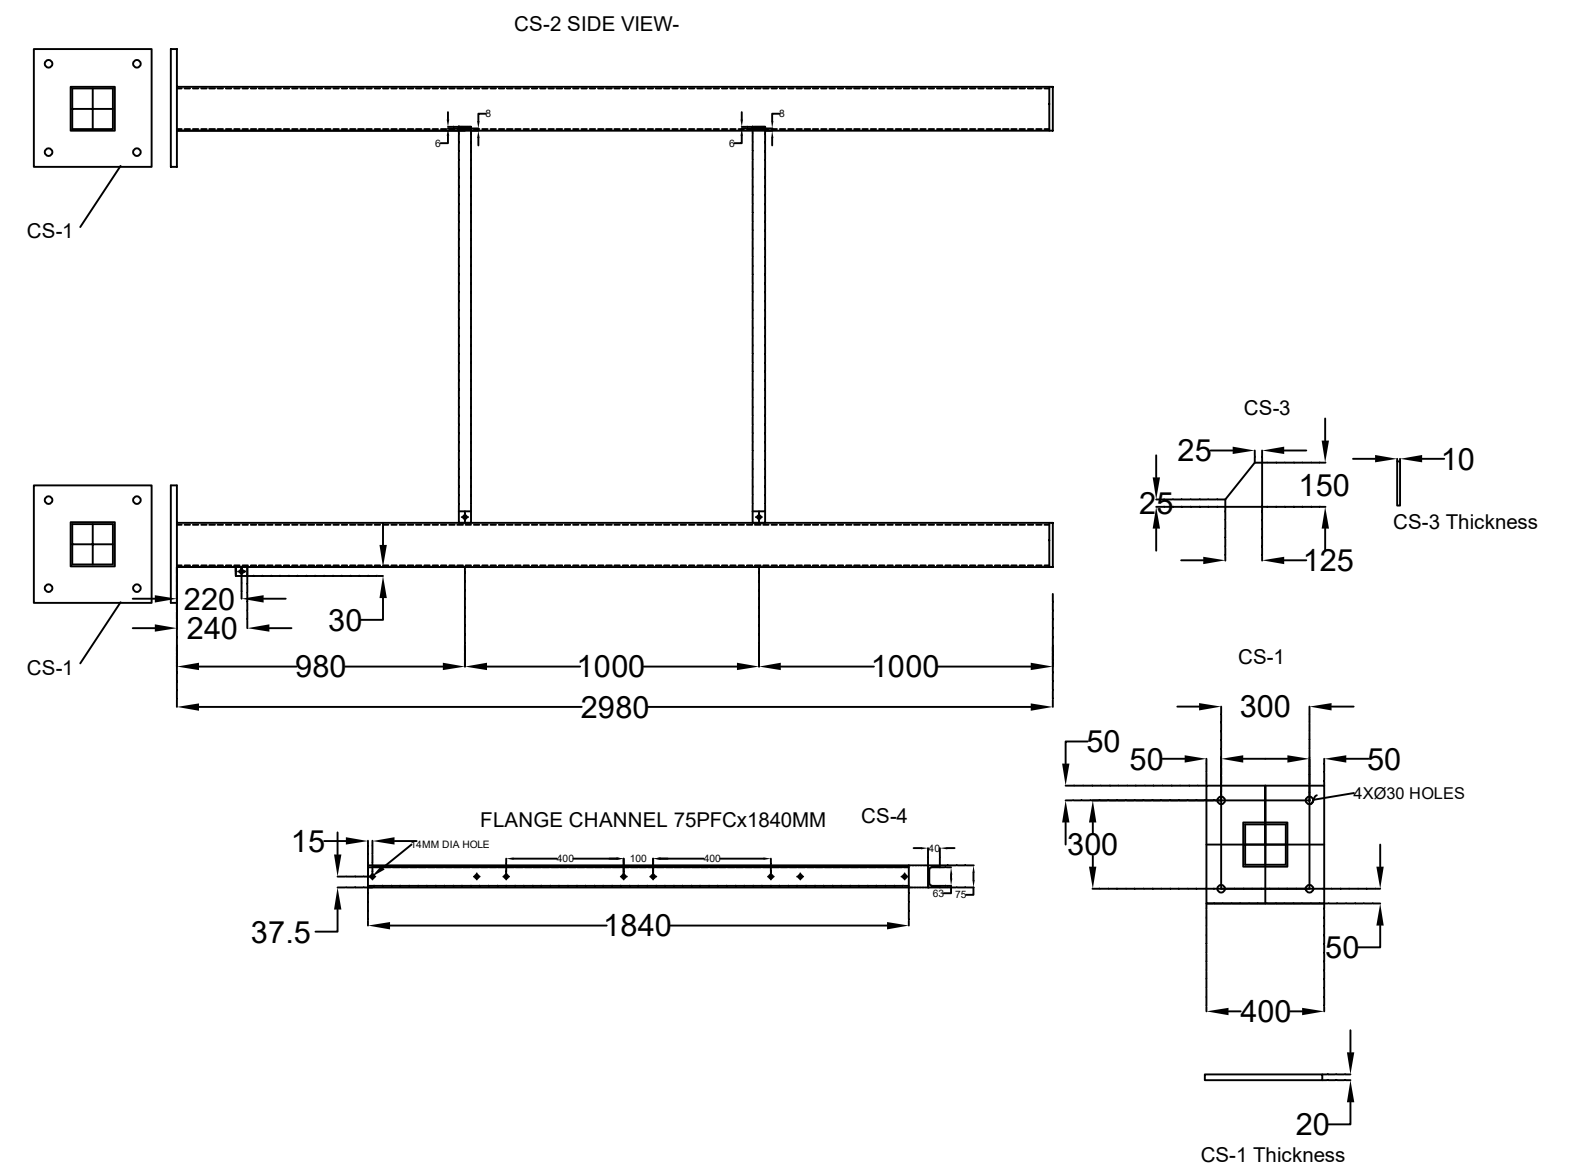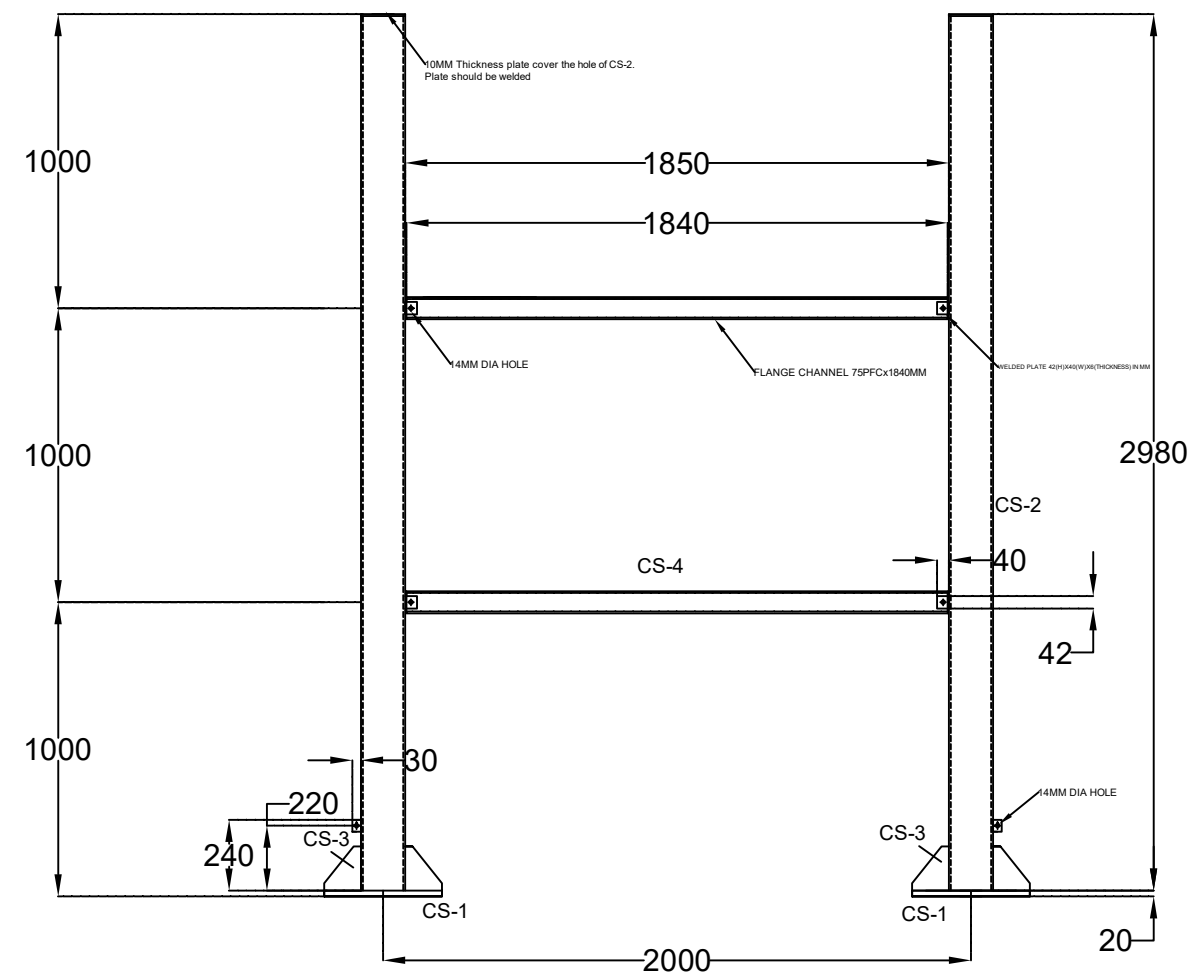

TYPICAL CABLE SUPPORT STRUCTURE

							REFERENCE		
ISSUED FOR PROCUREMENT	23.10.24	AK	AK						
REVISION	DATE	BY	CBK	PSD	APP			DRAWING No.	TITLE

DRAWN	ASHNEEL K	23.10.24
CHECKED	ASHNEEL K	23.10.24
CHIEF DRAUGHTSMAN		
TEAM LEADER		
ENGINEER	ABHINEET S	23.10.24
HEAD OF DEPARTMENT	J.V.K	



ENERGY FIJI LIMITED



WAQADRA kV/11kV SUBSTATION
PROPOSED VT & SURGE ARRESTOR
STRUCTURE FOR NEW TX BAYS

SHEET 1 OF 2

DRAWING NUMBER


A3	41	E33	502A
----	----	-----	------

SCALE	NTS
-------	-----

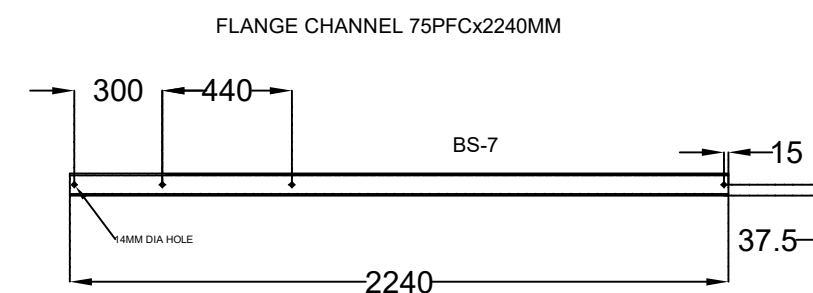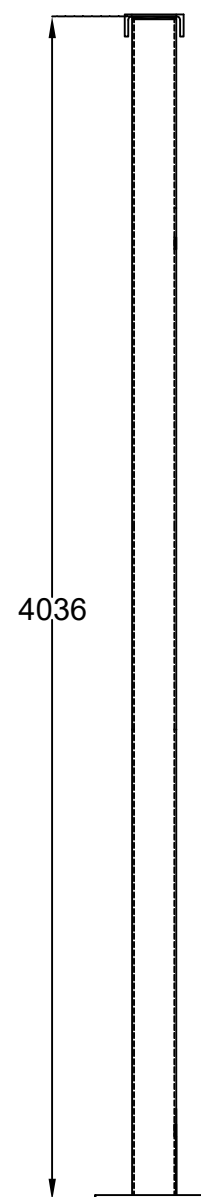

ENERGY FIJI LIMITED WAQADRA kV/11kV SUBSTATION PROPOSED BUSBAR SUPPORT STRUCTURE FOR NEW TX BAYS SHEET 1 OF 1						DRAWING NUMBER			
A3		41		E33		503		A	
SCALE					NTS				

TYPICAL BAY GENERAL ELEVATION
SCALE 1:100

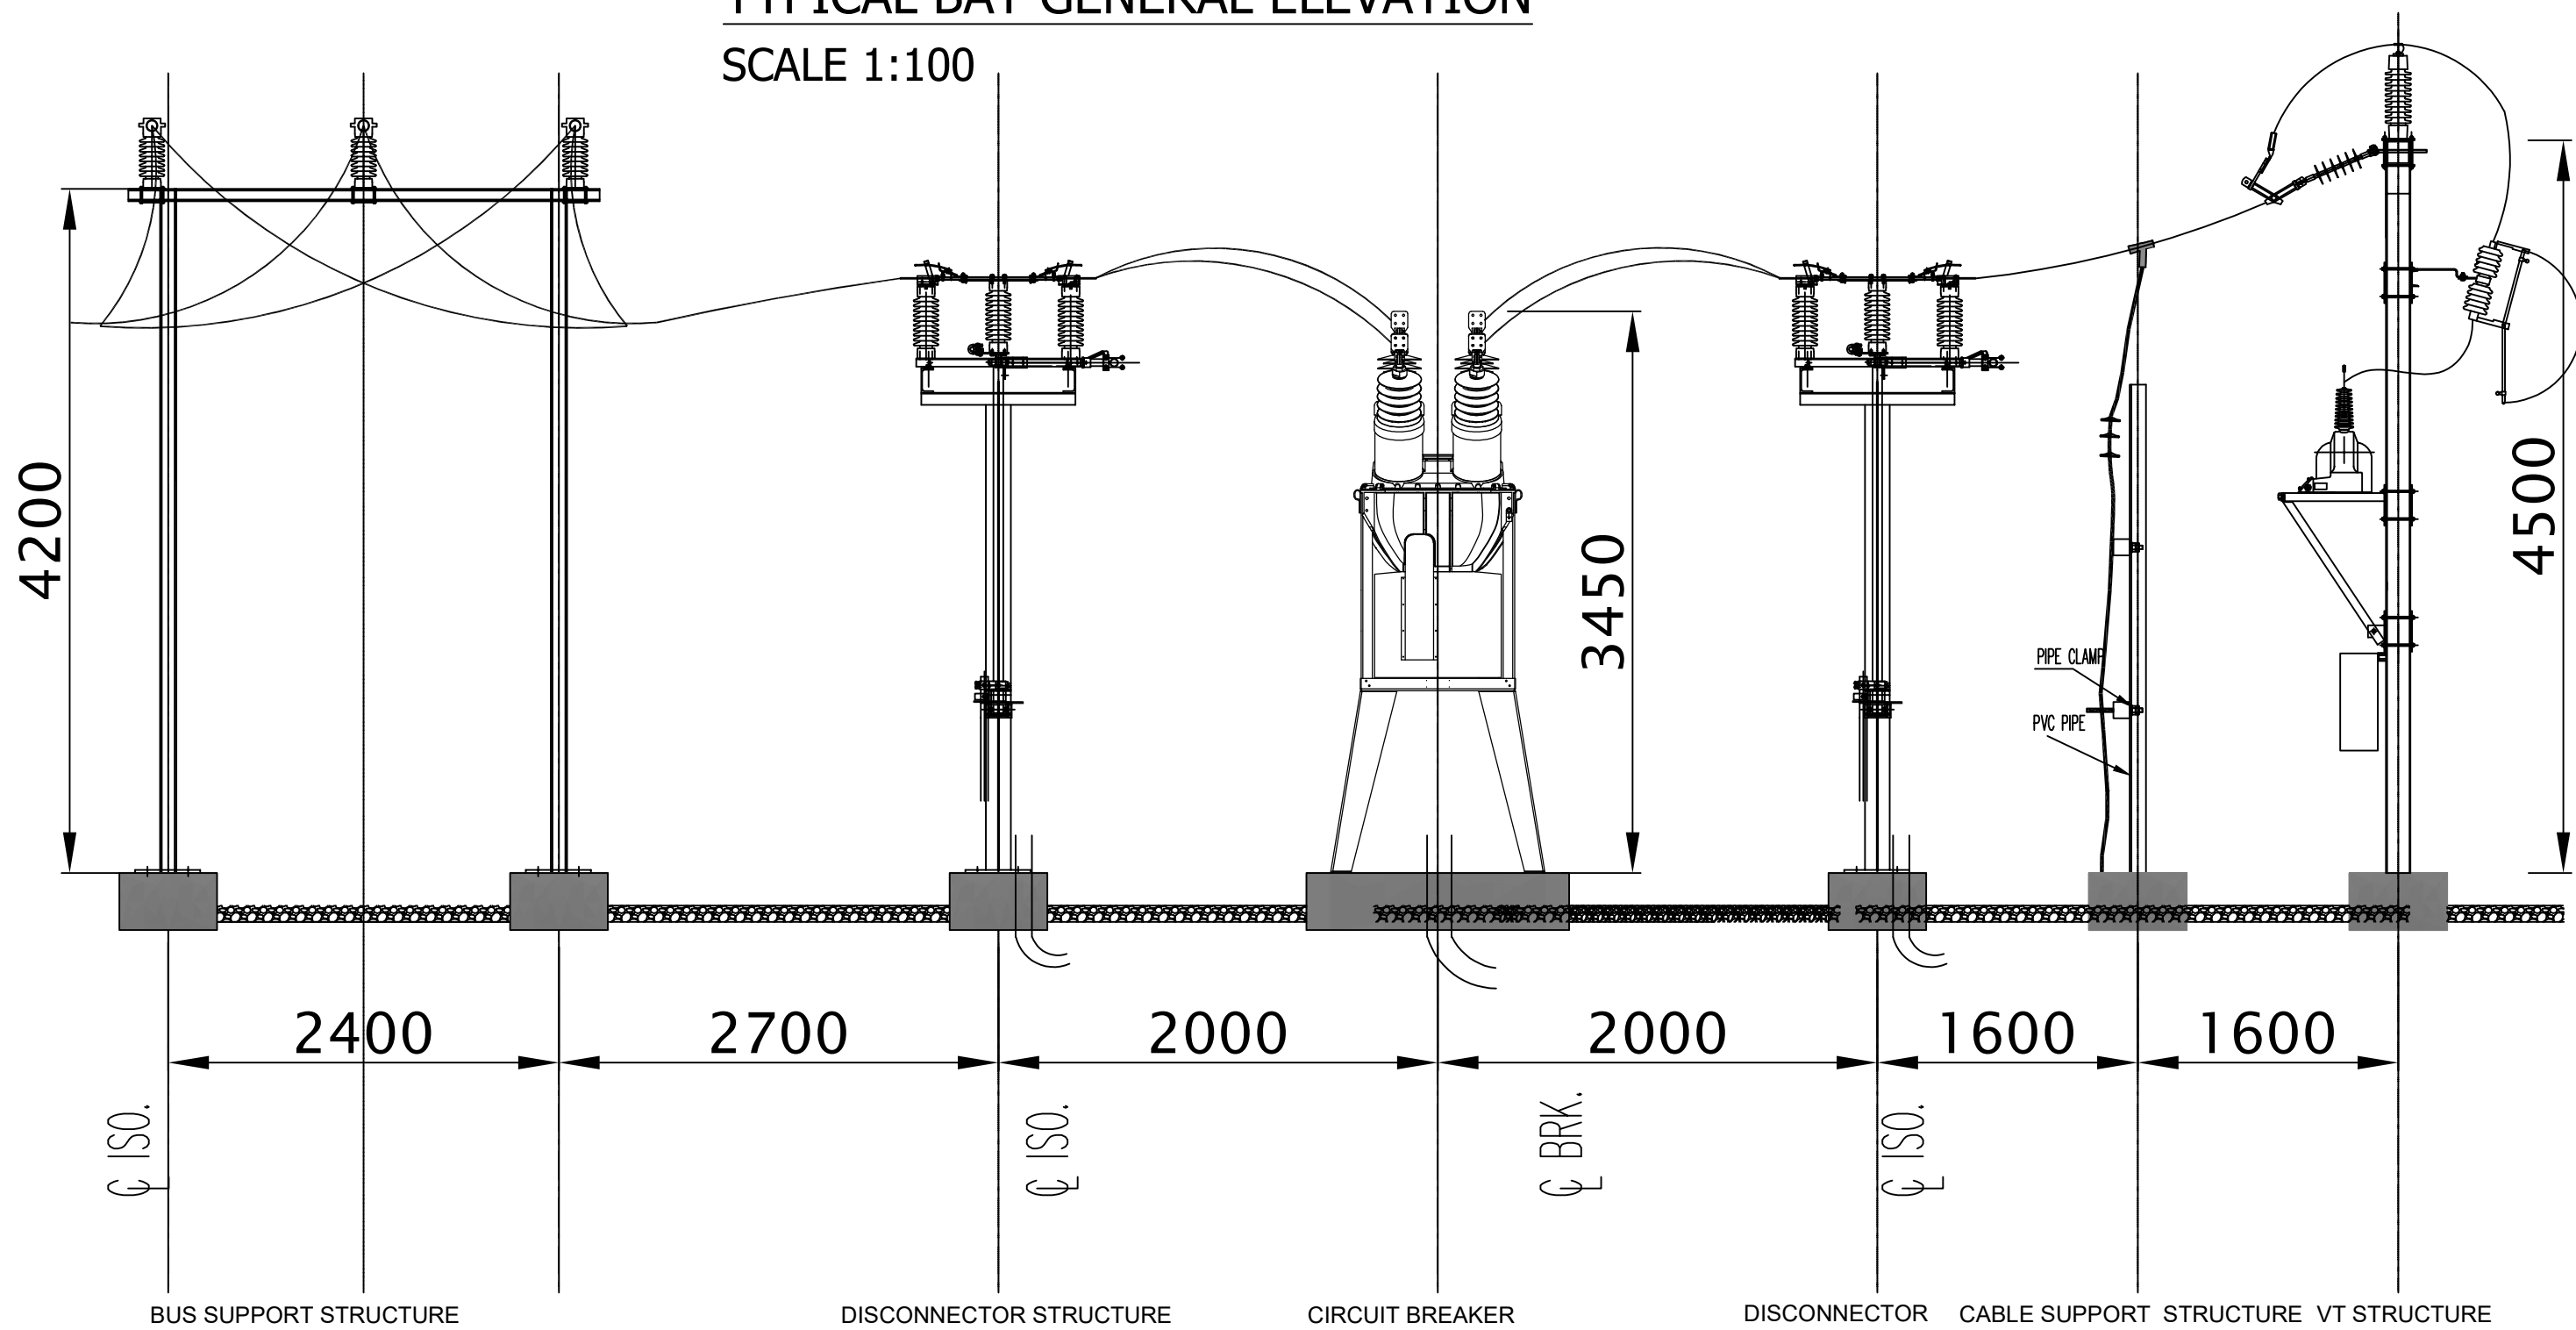

						REFERENCE	</
--	--	--	--	--	--	-----------	--	--	----

