LEGEND
- PROPERTY BOUNDARY
- FENCE LINE
- CONCRETE DRAIN
- SLOPE PROTECTION

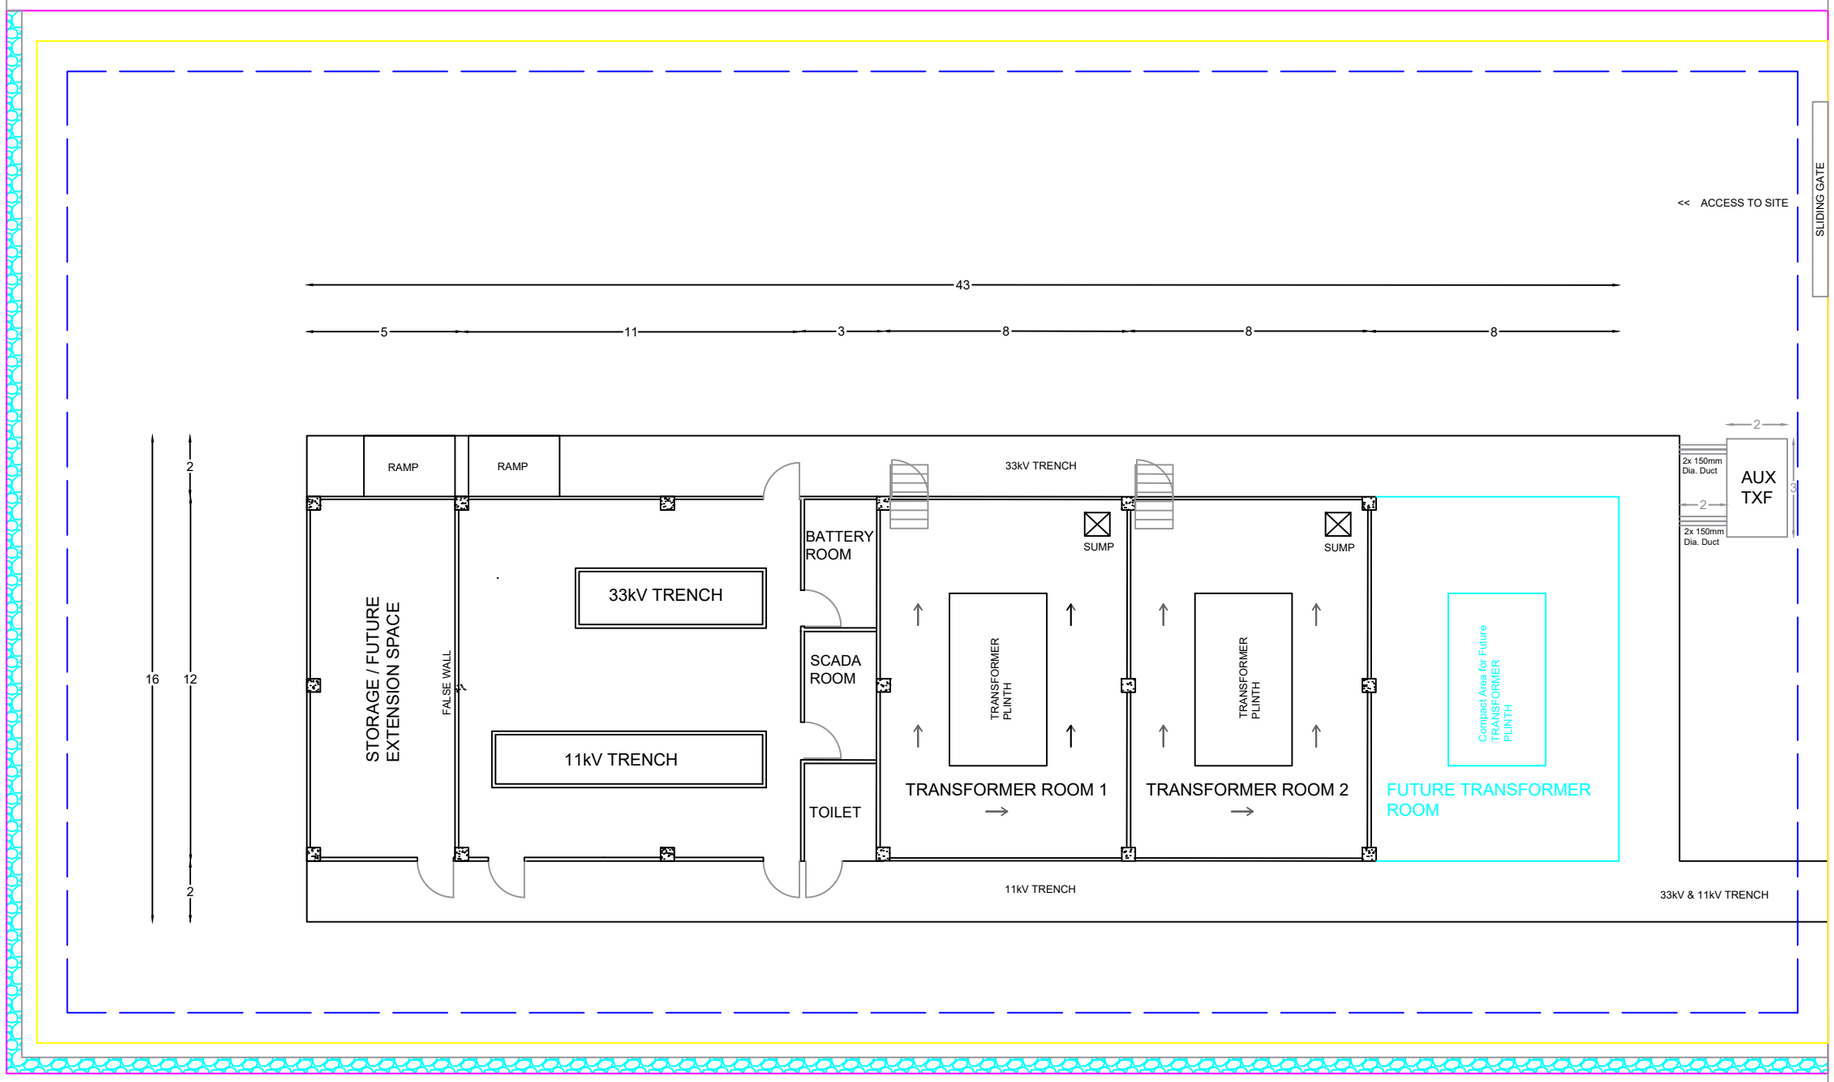

	ROHITESH	23.05.25	

ENERGY FIJI LIMITED

Proposed Kalabu Tax Free Zone Layout

DRAWING NUMBER

A3

SCALE NTS