


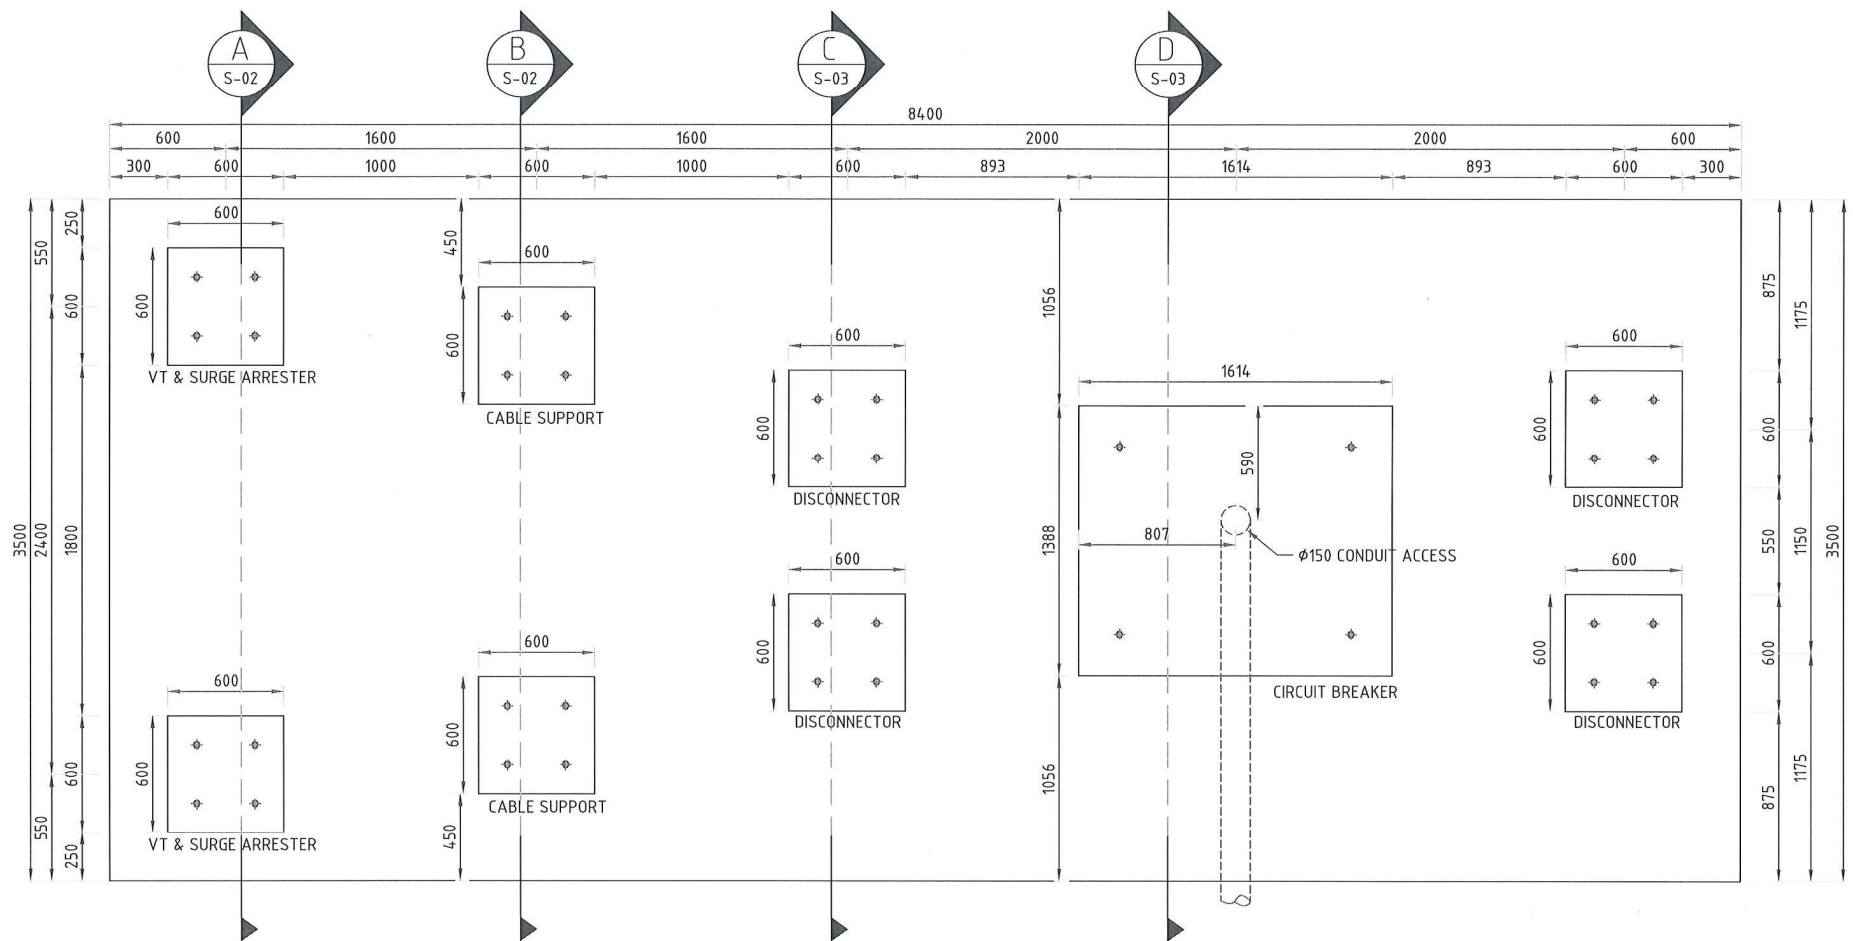

BAY PAD PLAN

